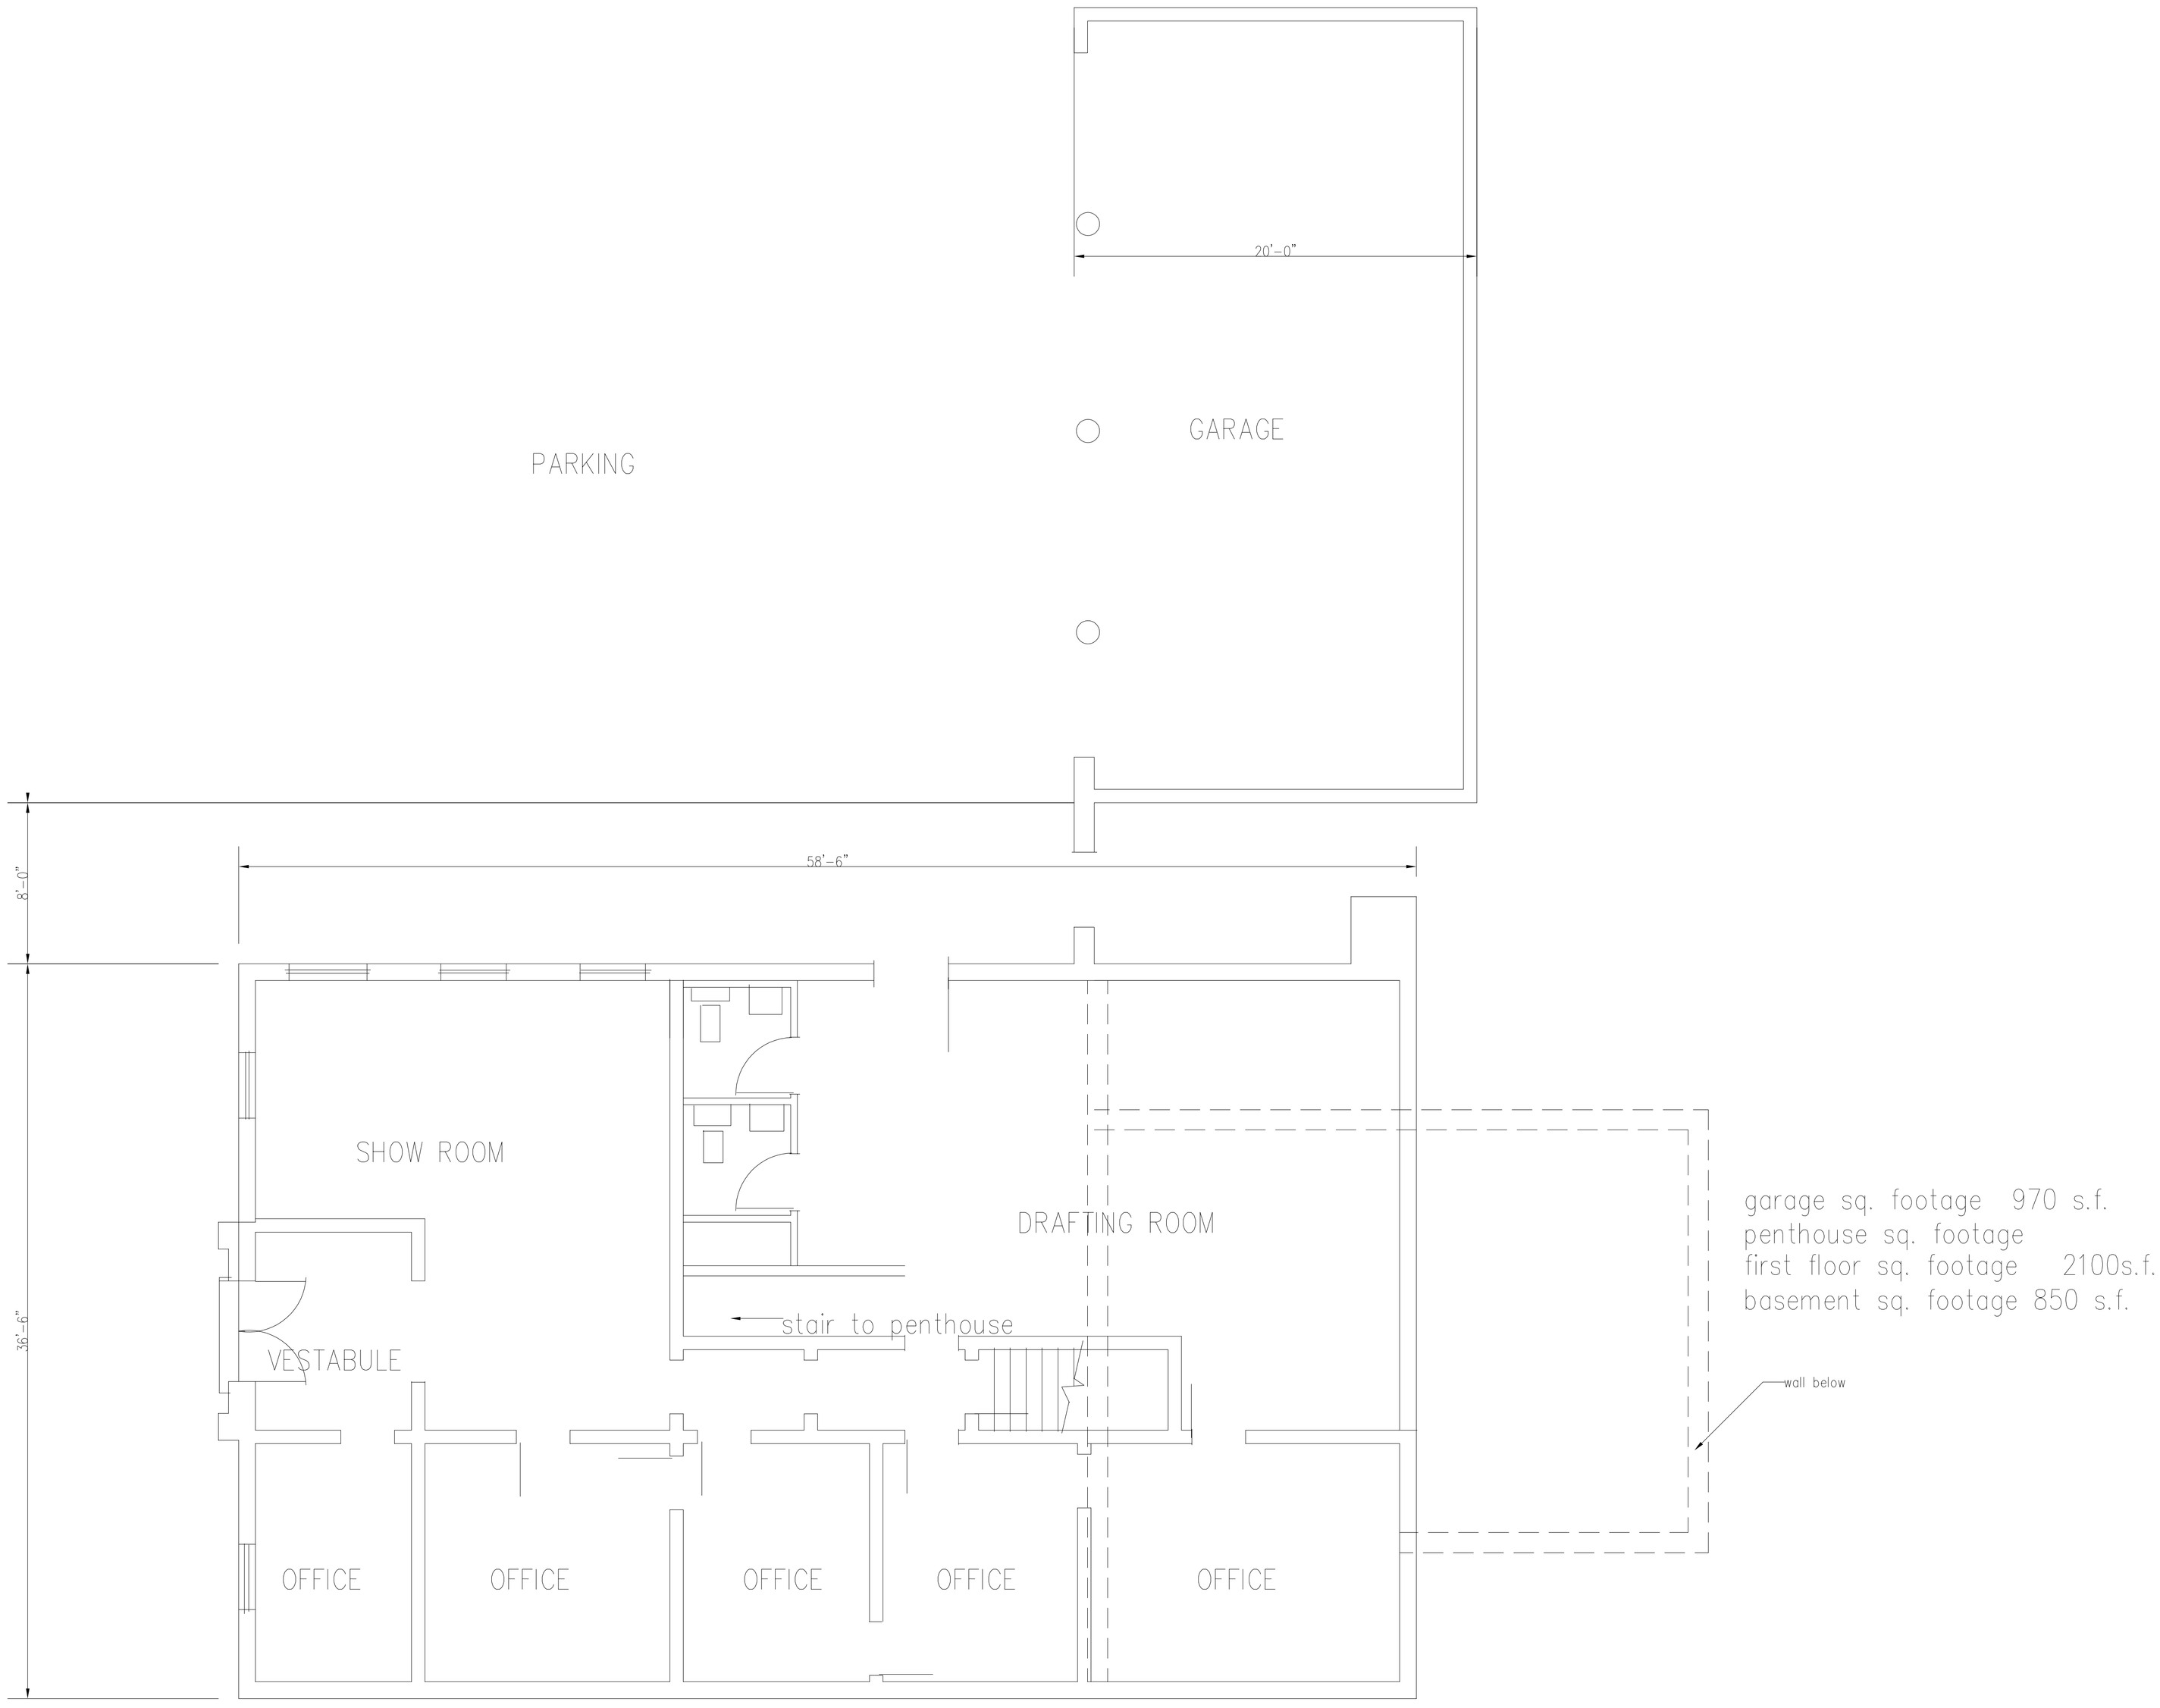


FIRST FLOOR PLAN

RAAECO INC., ARCHITECTS
428 East Scott Ave.
Knoxville, TN 37917
865-522-4555

FLOOR PLANS

CANDORO MARBLE
SOUTH KNOXVILLE HERITAGE CENTER
KNOXVILLE, TENESSEE

A-2

October 28, 2002